Permit #F00019407

FilmL.A., Inc.
1201 W. 5th Street, Suite T-800
Los Angeles, CA 90017
t: (213)977-8600 - f: (213)977-8601
www.filmla.com

Summary Information

Permit No: F00019407 **Type of Permit:** FILMING **Release Date:** 08/21/2009

Production Company WARNER BROS TELEVISION PRODUCTION

Insured Company Name WARNER BROS TELEVISION PRODUCTION

Contact Phone No. 1 818-954-4100
Contact Phone No. 2
Fax 818-954-7870
Address 4000 WARNER BLVD
BURBANK, California 91522

Production Title SOUTHLAND

Type of Production TV Drama

Producer Jon Pare

Director Chris Chulack

1st AD n/a n/a

Production Manager Rick Tunell

FilmL.A. Coordinator Daniel Alvarez

Location Manager KC Warnke
Primary Phone Office - 213-534-3448
Secondary Phone Mobile - 714-255-0696

Location Assistant n/a n/a
Primary Phone Office - 555-555-5555
Secondary Phone

Fees

Posting 300	$26.00
Posting 900	$468.00
Posting 1200	$104.00
Notification Charge	$1,620.00
FILMLA FILM APPLICATION FEE	$625.00
LA CITY LANE AND STREET CLOSURE FEE	$936.00
LA CITY FIRE SAFETY OFFICER	$704.00
LA CITY FIRE DEPARTMENT SPOT CHECK SURCHARGE	$85.00
LAUSD DEPOSIT	$1,000.00
LAUSD REGULAR FILMING USE FEE	$3,100.00
LAUSD REGULAR FILMING OVERTIME USE FEE	$420.00
LAUSD HALF USE FEE	$1,550.00
LAUSD CUSTODIAL FEES	$248.00

Total Permit Fee $10,886.00

Number of Locations 9

NOT A PERMIT

Permit #F00019407

FilmL.A., Inc.
1201 W. 5th Street, Suite T-800
Los Angeles, CA 90017
t: (213)977-8600 - f: (213)977-8601
www.filmla.com

Summary Information — Location

Permit Number	F00019407	**Location Manager**	KC Warnke
Production Company	WARNER BROS TELEVISION PRODUCT...	Primary Phone	Office - 213-534-3448
Insured Company	WARNER BROS TELEVISION PRODUCT...	Secondary Phone	Mobile - 714-255-0696
Production Title	SOUTHLAND		

Location Address 3807 Wilshire Blvd, Los Angeles, CA, 90010

Location Names

Location Type Retail Business

Location Description

Film Dates 8/24/2009 - 8/24/2009 05:00 - 12:00

Open or Closed to the Public Closed

Generic Conditions
All Vehicles must be parked legally.
Community Survey Required
Must Maintain 5' Clearance on Sidewalks/Walkways
Must maintain local/emergency access
No Cast and Crew parking on areas streets.
No interference with merchant activity
Traffic Officers Required

Equipment on Location

Type	Quantity
5 or 10 ton trucks	5
Cube Trucks	5
Generator	2
Picture vehicles	5
Vans	1

Personnel on Location

Type	Quantity
Cast	10
Crew	80
Extras	6
Off-Duty/Retired LAPD Officer(s)	2
Spot Check	1

Filming Activities Brandishing weapons; Drive ups & away; Emergency vehicles with flashing lights; Equipment on sidewalk, in curb lane & across street; Interior and exterior dialogue; Intermittent pedestrian control; Extended ITC, Traffic permitting not to exceed 5 minutes;

Jurisdiction **Political:** Los Angeles City - Council District 10 **Police:** Los Angeles Police Department **Fire:** Los Angeles City

Location Notes

Parking

Base Camp
Location Type : To Be Determined
Street :

Crew Parking
Location Type : To Be Determined
Street :

Posting "No Parking" signs N/S Wilshire, Western - Manhattan
B/S Manhatten Pl., Wilshire- 6th St.
E/S St. Andrews Pl., Wilshire - 6th St.

Approximate Footage 601 - 900 **Log Number** 10-02555

Date(s) 8/24/2009 to 8/24/2009 **Time(s)** 06:00 to 22:00

NOT A PERMIT

Permit #F00019407

FilmL.A., Inc.
1201 W. 5th Street, Suite T-800
Los Angeles, CA 90017
t: (213)977-8600 - f: (213)977-8601
www.filmla.com

Summary Information — Location

Permit Number	F00019407	**Location Manager**	KC Warnke
Production Company	WARNER BROS TELEVISION PRODUCT...	Primary Phone	Office - 213-534-3448
Insured Company	WARNER BROS TELEVISION PRODUCT...	Secondary Phone	Mobile - 714-255-0696
Production Title	SOUTHLAND		

Location Address 159 S Hobart Blvd, Los Angeles, CA, 90004

Location Names

Location Type Private Residence

Location Description

Film Dates 8/24/2009 - 8/24/2009 06:00 - 22:00

Open or Closed to the Public Closed

Generic Conditions
All Vehicles must be parked legally.
Community Survey Required
Must Maintain 5' Clearance on Sidewalks/Walkways
Must maintain local/emergency access
No Cast and Crew parking on areas streets.
Traffic Officers Required

Please see attached document Hobart (closure) btw 1st & 2nd st SOUTHLAND Model (1).pdf

Equipment on Location

Type	Quantity
5 or 10 ton trucks	5
Cast/Crew vehicles	100
Cube Trucks	4
Generator	2
Picture vehicles	7
Vans	4

Personnel on Location

Type	Quantity
Cast	10
Crew	80
Extras	6
Off-Duty/Retired LAPD Officer(s)	2
Spot Check	1

Filming Activities 2 minute intermittent traffic control; Brandishing weapons; Drive ups & away; Emergency vehicles with flashing lights; Equipment on sidewalk, in curb lane & across street; Intermittent pedestrian control; Extended ITC, Traffic permitting not to exceed 5 minutes; exterior lighting;

Jurisdiction **Political:** Los Angeles City - Council District 10 **Police:** Los Angeles Police Department **Fire:** Los Angeles City

Location Notes

Parking

Base Camp
Location Type : To Be Determined
Street :

Crew Parking
Location Type : To Be Determined
Street :

Posting "No Parking" signs
B/S Hobart, 1st - 2nd (anytime)
N/S 2nd, Harvard - Serrano (anytime)
S/S 1st, Havard - Serrano (anytime)

Approximate Footage 0 - 300 **Log Number** 10-02556

Date(s) 8/24/2009 to 8/24/2009 **Time(s)** 00:00 to 00:00

Lane / Full Closure FULL CLOSURE OF HOBART BLVD., 1ST ST. - 2ND ST.

NOT A PERMIT

Permit #F00019407

FilmL.A., Inc.
1201 W. 5th Street, Suite T-800
Los Angeles, CA 90017
t: (213)977-8600 - f: (213)977-8601
www.filmla.com

Summary Information

Location

Permit Number	F00019407	**Location Manager**	KC Warnke
Production Company	WARNER BROS TELEVISION PRODUCT...	Primary Phone	Office - 213-534-3448
Insured Company	WARNER BROS TELEVISION PRODUCT...	Secondary Phone	Mobile - 714-255-0696
Production Title	SOUTHLAND		

Approximate Footage 0 - 300

Date(s) 8/24/2009 to 8/24/2009 **Time(s)** 10:00 to 18:00

NOT A PERMIT

Permit #F00019407

FilmL.A., Inc.
1201 W. 5th Street, Suite T-800
Los Angeles, CA 90017
t: (213)977-8600 - f: (213)977-8601
www.filmla.com

Summary Information — Location

Permit Number	F00019407	**Location Manager**	KC Warnke
Production Company	WARNER BROS TELEVISION PRODUCT...	Primary Phone	Office - 213-534-3448
Insured Company	WARNER BROS TELEVISION PRODUCT...	Secondary Phone	Mobile - 714-255-0696
Production Title	SOUTHLAND		

Location Address S Western Ave & W 6th St, Los Angeles, CA, 90004

Location Names

Location Type Intersection

Location Description

Film Dates 8/24/2009 - 8/24/2009 09:00 - 22:00

Open or Closed to the Public Closed

Generic Conditions
All Vehicles must be parked legally.
Must Maintain 5' Clearance on Sidewalks/Walkways
Must maintain local/emergency access
No Cast and Crew parking on areas streets.
No interference with merchant activity
Traffic Officers Required

Please see attached document 6th btw Western West 150' NS Cut Out SOUTHLAND Model (1).pdf

Equipment on Location

Type	Quantity
5 or 10 ton trucks	5
Cast/Crew vehicles	100
Cube Trucks	4
Generator	2
Picture vehicles	7
Vans	4

Personnel on Location

Type	Quantity
Cast	10
Crew	80
Extras	6
Off-Duty/Retired LAPD Officer(s)	2

Filming Activities 2 minute intermittent traffic control; Brandishing weapons; Drive ups & away; Emergency vehicles with flashing lights; Equipment on sidewalk, in curb lane & across street; Intermittent pedestrian control; 2 DOGS; Extended ITC, Traffic permitting not to exceed 5 minutes; police officers with holstered weapons; Police picture vehicles;

Jurisdiction **Political:** Los Angeles City - Council District 10 **Police:** Los Angeles Police Department **Fire:** Los Angeles City

Location Notes

Coordinator Note ANIMAL NUMBER # R09 091720 FOR 2 DOGS

Parking

Base Camp
Location Type : To Be Determined
Street :

Crew Parking
Location Type : To Be Determined
Street :

Posting "No Parking" signs BS of 6th Street, Western Ave to Manhattan Place
ES of Manhattan Place, 6th Street to 5th Street
ES of Manhattan Place, 6th Street South 100'

Approximate Footage 601 - 900 **Log Number** 10-02557

NOT A PERMIT

FilmL.A., Inc.
1201 W. 5th Street, Suite T-800
Los Angeles, CA 90017
t: (213)977-8600 - f: (213)977-8601
www.filmla.com

Summary Information — Location

Permit Number	F00019407	**Location Manager**	KC Warnke
Production Company	WARNER BROS TELEVISION PRODUCT...	Primary Phone	Office - 213-534-3448
Insured Company	WARNER BROS TELEVISION PRODUCT...	Secondary Phone	Mobile - 714-255-0696
Production Title	SOUTHLAND		

Date(s) 8/24/2009 to 8/24/2009 **Time(s)** 07:00 to 22:00

Lane / Full Closure NS of 6th Street, Western Ave West 150'

Approximate Footage 0 - 300

Date(s) 8/24/2009 to 8/24/2009 **Time(s)** 07:00 to 21:00

NOT A PERMIT

Permit #F00019407

FilmL.A., Inc.
1201 W. 5th Street, Suite T-800
Los Angeles, CA 90017
t: (213)977-8600 - f: (213)977-8601
www.filmla.com

Summary Information — Location

Permit Number	F00019407	**Location Manager**	KC Warnke
Production Company	WARNER BROS TELEVISION PRODUCT...	Primary Phone	Office - 213-534-3448
Insured Company	WARNER BROS TELEVISION PRODUCT...	Secondary Phone	Mobile - 714-255-0696
Production Title	SOUTHLAND		

Location Address W 3rd St & S Hobart Blvd, Los Angeles, CA, 90020

Location Names

Location Type Intersection

Location Description

Film Dates 8/24/2009 - 8/24/2009 07:00 - 22:00

Open or Closed to the Public Closed

Generic Conditions

Equipment on Location

Type	Quantity
5 or 10 ton trucks	5
Cast/Crew vehicles	100
Cube Trucks	4
Generator	2
Picture vehicles	7
Vans	4

Personnel on Location

Type	Quantity
Cast	10
Crew	80
Extras	6
Off-Duty/Retired LAPD Officer(s)	2

Filming Activities LOCATION CANCELED ON 8/21/09;

Jurisdiction **Political:** Los Angeles City - Council District 10 **Police:** Los Angeles Police Department **Fire:** Los Angeles City

Location Notes

Coordinator Note LOCATION CANCELED ON 8/21/09 NOTIFICATION AND POSTING FEES DUE

Parking

Base Camp
Location Type : To Be Determined
Street :

Crew Parking
Location Type : To Be Determined
Street :

Posting "No Parking" signs BS of 3th Street, Hobart to 100' West (CANCEL)
WS of Hobart Blvd, 2nd Street to 3rd Street (CANCEL)

Approximate Footage 601 - 900 **Log Number** 10-02629

Date(s) 8/24/2009 to 8/24/2009 **Time(s)** 07:00 to 22:00

Lane / Full Closure CANCEL

Approximate Footage 0 - 300

Date(s) 8/24/2009 to 8/24/2009 **Time(s)** 07:00 to 20:00

NOT A PERMIT

Permit #F00019407

FilmL.A., Inc.
1201 W. 5th Street, Suite T-800
Los Angeles, CA 90017
t: (213)977-8600 - f: (213)977-8601
www.filmla.com

Summary Information — Location

Permit Number	F00019407	**Location Manager**	KC Warnke
Production Company	WARNER BROS TELEVISION PRODUCT...	Primary Phone	Office - 213-534-3448
Insured Company	WARNER BROS TELEVISION PRODUCT...	Secondary Phone	Mobile - 714-255-0696
Production Title	SOUTHLAND		

Location Address 2726 Francis Ave, Los Angeles, CA, 90005

Location Names

Location Type School

Location Description

Prep Dates 8/24/2009 - 8/24/2009 04:00 - 12:00

Film Dates 8/24/2009 - 8/24/2009 12:00 - 22:00

Open or Closed to the Public Closed

Generic Conditions
All Vehicles must be parked legally.
Must Maintain 5' Clearance on Sidewalks/Walkways
Must maintain local/emergency access
No Cast and Crew parking on areas streets.
Traffic Officers Required

Please see attached document 20090821120755.pdf

Equipment on Location

Type	Quantity
5 or 10 ton trucks	5
Cast/Crew vehicles	100
Cube Trucks	4
Generator	2
Picture vehicles	7
Vans	4

Personnel on Location

Type	Quantity
Cast	10
Crew	80
Extras	40
Off-Duty/Retired LAPD Officer(s)	2
Spot Check	1

Filming Activities 2 minute intermittent traffic control; Brandishing weapons; Drive ups & away; Emergency vehicles with flashing lights; Equipment on sidewalk, in curb lane & across street; Interior and exterior dialogue; Intermittent pedestrian control; Extended ITC, Traffic permitting not to exceed 5 minutes; exterior lightimng; quipment parking on property (4a-10p), catering on property, filming in classroom and exterior walkways.;

Jurisdiction **Political:** Los Angeles City - Council District 10 **Police:** Los Angeles Police Department **Fire:** Los Angeles City

Location Notes

Parking

Base Camp
Location Type : To Be Determined
Street :

Crew Parking
Location Type : To Be Determined
Street :

Posting "No Parking" signs SS of Francis Avenue, Hoover Ave to Westmoreland Ave (ANYTIME)
NS of James Woods Blvd, Hoover to Westmoreland (ANYTIME)

Approximate Footage 601 - 900 **Log Number** 10-02558

Date(s) 8/24/2009 to 8/24/2009 **Time(s)** 00:00 to 00:00

NOT A PERMIT

Permit #F00019407

FilmL.A., Inc.
1201 W. 5th Street, Suite T-800
Los Angeles, CA 90017
t: (213)977-8600 - f: (213)977-8601
www.filmla.com

Summary Information

Location

Permit Number F00019407
Production Company WARNER BROS TELEVISION PRODUCT...
Insured Company WARNER BROS TELEVISION PRODUCT...
Production Title SOUTHLAND

Location Manager KC Warnke
Primary Phone Office - 213-534-3448
Secondary Phone Mobile - 714-255-0696

Location Address 3501 N Broadway, Los Angeles, CA, 90031

Location Names

Location Type School

Location Description

Film Dates 8/25/2009 - 8/25/2009 06:30 - 12:00

Open or Closed to the Public Closed

Generic Conditions
All Vehicles must be parked legally.
Community Survey Required
Must Maintain 5' Clearance on Sidewalks/Walkways
No Cast and Crew parking on areas streets.
Traffic Officers Required

Please see attached document 20090821120720.pdf

Equipment on Location

Type	Quantity
5 or 10 ton trucks	6
Camera cars	1
Cast/Crew vehicles	100
Cube Trucks	8
Generator	2
Motor Homes	6
Picture vehicles	5
Vans	4

Personnel on Location

Type	Quantity
Cast	10
Crew	100
Extras	40
Off-Duty/Retired LAPD Officer(s)	2
Spot Check	1

Filming Activities 2 minute intermittent traffic control; Brandishing weapons; Drive ups & away; Emergency vehicles with flashing lights; Equipment on sidewalk, in curb lane & across street; Exterior Dialogue; Intermittent pedestrian control; Extended ITC, Traffic permitting not to exceed 5 minutes;

Jurisdiction **Political:** Los Angeles City - Council District 01 **Police:** Los Angeles Police Department **Fire:** Los Angeles City

Location Notes

Parking

Base Camp
Location Type : Private Parking Lot
Street : 129 COLLEGE

Crew Parking
Location Type : Private Parking Lot
Street : 139 COLLEGE

Posting "No Parking" signs
B/S N. BROADWAY, THOMAS ST. - LINCOLN PARK AVE.
B/S ALTA ST., BROADWAY - MANITOU AVE.
S/S THOMAS ST, BROADWAY - MANITOU AVE.

Approximate Footage 901 - 1200 **Log Number** 10-02654

Date(s) 8/25/2009 to 8/25/2009 **Time(s)** 06:00 to 22:00

NOT A PERMIT

Permit #F00019407

FilmL.A., Inc.
1201 W. 5th Street, Suite T-800
Los Angeles, CA 90017
t: (213)977-8600 - f: (213)977-8601
www.filmla.com

Summary Information — Location

Permit Number	F00019407	**Location Manager**	KC Warnke
Production Company	WARNER BROS TELEVISION PRODUCT...	Primary Phone	Office - 213-534-3448
Insured Company	WARNER BROS TELEVISION PRODUCT...	Secondary Phone	Mobile - 714-255-0696
Production Title	SOUTHLAND		

Location Address WILSHIRE BLVD., FIGUEROA ST, SUNSET BLVD., HOOVER ST., LOS ANGELES, CA, 90023

Location Names

Location Type Driving grid

Location Description

Film Dates 8/25/2009 - 8/25/2009 07:00 - 22:00

Open or Closed to the Public Open

Generic Conditions
All Vehicles must be parked legally.
Must Maintain 5' Clearance on Sidewalks/Walkways
Must maintain local/emergency access
No Cast and Crew parking on areas streets.
No interference with merchant activity
No interference with vehicular or pedestrian traffic
No stopping or setting up in front of merchants or residents without prior approval
Traffic Officers Required

Equipment on Location

Type	Quantity
Picture vehicles	10
Process Trailer	1
Vans	1

Personnel on Location

Type	Quantity
Cast	5
Crew	10
Off-Duty/Retired LAPD Officer(s)	4

Filming Activities 2 minute intermittent traffic control; Driving shots; Emergency vehicles with flashing lights; Exterior Dialogue; Intermittent pedestrian control; Process Trailer;

Jurisdiction **Political:** Los Angeles City - Council District 09 **Police:** Los Angeles Police Department **Fire:** Los Angeles City

Location Notes

Parking

Base Camp
Location Type : Private Parking Lot
Street : 129 COLLEGE ST.

Crew Parking
Location Type : Private Parking Lot
Street : 129 COLLEGE ST.

NOT A PERMIT

Permit #F00019407

FilmL.A., Inc.
1201 W. 5th Street, Suite T-800
Los Angeles, CA 90017
t: (213)977-8600 - f: (213)977-8601
www.filmla.com

Summary Information

Location

Permit Number	F00019407	**Location Manager**	KC Warnke
Production Company	WARNER BROS TELEVISION PRODUCT...	Primary Phone	Office - 213-534-3448
Insured Company	WARNER BROS TELEVISION PRODUCT...	Secondary Phone	Mobile - 714-255-0696
Production Title	SOUTHLAND		

Location Address 777 Chick Hearn Ct, Los Angeles, CA, 90015

Location Names

Location Type Theater

Location Description

Film Dates 8/25/2009 - 8/25/2009 12:00 - 22:00

Open or Closed to the Public Open

Generic Conditions
All Vehicles must be parked legally.
Must maintain local/emergency access
No Cast and Crew parking on areas streets.
No interference with merchant activity
Traffic Officers Required

Please see attached documents
chick Hearn btw Figueroa & Cherry NS Curb SOUTHLAND Model (1).pdf
Cherry btw Chick Hearn South 400' ES Curb SOUTHLAND Model (1).pdf
Downtown LA July 2009.pdf

Equipment on Location

Type	Quantity
5 or 10 ton trucks	6
Camera cars	1
Cast/Crew vehicles	100
Cube Trucks	8
Generator	2
Motor Homes	6
Picture vehicles	5
Vans	4

Personnel on Location

Type	Quantity
Cast	10
Crew	100
Extras	50
LA City UFSO assigned	24034
Off-Duty/Active LAPD Officer(s)	2

Filming Activities 2 minute intermittent traffic control; Brandishing weapons; Drive by; Drive ups & away; Equipment on sidewalk, in curb lane & across street; Interior and exterior dialogue; Intermittent pedestrian control; ACTIVITY IN PLAZA, NOKIA THEATER, UNDERGROUND GARAGE, BATHROO, SECURITY OFFICE, ROOF; Extended ITC, Traffic permitting not to exceed 5 minutes;

Jurisdiction **Political:** Los Angeles City - Council District 09 **Police:** Los Angeles Police Department **Fire:** Los Angeles City

Location Notes

Coordinator Note UFSO REQUIRED ON 8/25 FROM 1200 TO 2200 HRS

Parking

Base Camp
Location Type : Private Parking Lot
Street :

Crew Parking
Location Type : Private Parking Lot
Street :

Posting "No Parking" signs
N/S CHICK HEARN CT., FIGUEROA - CHERRY ST. (ANYTIME)
W/S FIGUEROA ST, OLYMPIC - CHICK HEARN DR.
E/S CHERRY ST., CHICK HEARN DR. - SOUHT 400'

NOT A PERMIT

FilmL.A., Inc.
1201 W. 5th Street, Suite T-800
Los Angeles, CA 90017
t: (213)977-8600 - f: (213)977-8601
www.filmla.com

Summary Information — Location

Permit Number	F00019407	**Location Manager**	KC Warnke
Production Company	WARNER BROS TELEVISION PRODUCT...	Primary Phone	Office - 213-534-3448
Insured Company	WARNER BROS TELEVISION PRODUCT...	Secondary Phone	Mobile - 714-255-0696
Production Title	SOUTHLAND		

Approximate Footage 601 - 900 **Log Number** 10-02655

Date(s) 8/25/2009 to 8/25/2009 **Time(s)** 00:00 to 00:00

Lane / Full Closure N/S CURB CHICK HEARN DR., FIGUEROA - CHERRY ST.

Approximate Footage 0 - 300

Date(s) 8/25/2009 to 8/25/2009 **Time(s)** 12:00 to 22:00

Lane / Full Closure E/S CURB CHERY ST., CHICK HEARN - SOUTH 400'

Approximate Footage 0 - 300

Date(s) 8/25/2009 to 8/25/2009 **Time(s)** 12:00 to 22:00

NOT A PERMIT

Permit #F00019407

FilmL.A., Inc.
1201 W. 5th Street, Suite T-800
Los Angeles, CA 90017
t: (213)977-8600 - f: (213)977-8601
www.filmla.com

Summary Information

Location

Permit Number F00019407
Production Company WARNER BROS TELEVISION PRODUCT...
Insured Company WARNER BROS TELEVISION PRODUCT...
Production Title SOUTHLAND

Location Manager KC Warnke
Primary Phone Office - 213-534-3448
Secondary Phone Mobile - 714-255-0696

Location Address 6525 W Sunset Blvd, Los Angeles, CA, 90028

Location Names

Location Type Club

Location Description

Film Dates 8/26/2009 - 8/26/2009 07:00 - 17:00

Open or Closed to the Public Closed

Generic Conditions
All Vehicles must be parked legally.
Must Maintain 5' Clearance on Sidewalks/Walkways
Must maintain local/emergency access
No Cast and Crew parking on areas streets.
No interference with merchant activity
Traffic Officers Required

Equipment on Location

Type	Quantity
5 or 10 ton trucks	6
Camera cars	1
Cast/Crew vehicles	100
Cube Trucks	8
Generator	2
Motor Homes	6
Picture vehicles	5
Vans	4

Personnel on Location

Type	Quantity
Cast	10
Crew	100
Extras	15
Off-Duty/Retired LAPD Officer(s)	2
Spot Check	1

Filming Activities 2 minute intermittent traffic control; Atmospheric Smoke Effects; Equipment on sidewalk, in curb lane & across street; Interior and exterior dialogue; Intermittent pedestrian control; Extended ITC, Traffic permitting not to exceed 5 minutes;

Jurisdiction **Political:** Los Angeles City - Council District 13 **Police:** Los Angeles Police Department **Fire:** Los Angeles City

Location Notes No parking/posting in front of 6547 Sunset Blvd without prior approval

Parking

Base Camp
Location Type : Private Parking Lot
Street :

Crew Parking
Location Type : Private Parking Lot
Street :

Posting "No Parking" signs
N/S SUNSET BLVD., WILCOX - SCHRADER BLVD.
E/S SCHRADER, SUNSET - SELMA
S/S SELMA, WILCOX - SCHRADER

Approximate Footage 601 - 900 **Log Number** 10-02656

Date(s) 8/26/2009 to 8/26/2009 **Time(s)** 07:00 to 22:00

NOT A PERMIT

Permit #F00019407

R3-1 | R3-2 | R11-4 (ROAD CLOSED TO THRU TRAFFIC) | R11-2 (ROAD CLOSED) | SC3 (DETOUR ⇧) | M4-10(L) (DETOUR ⇦) | M4-9(R) (DETOUR ⇨) | W20-2 (DETOUR AHEAD) | W20-3 (ROAD CLOSED AHEAD)

TRAFFIC CONTROL FOR:
WARNER BROS.
"SOUTHLAND"

FILM L.A.:
DANIEL ALVAREZ

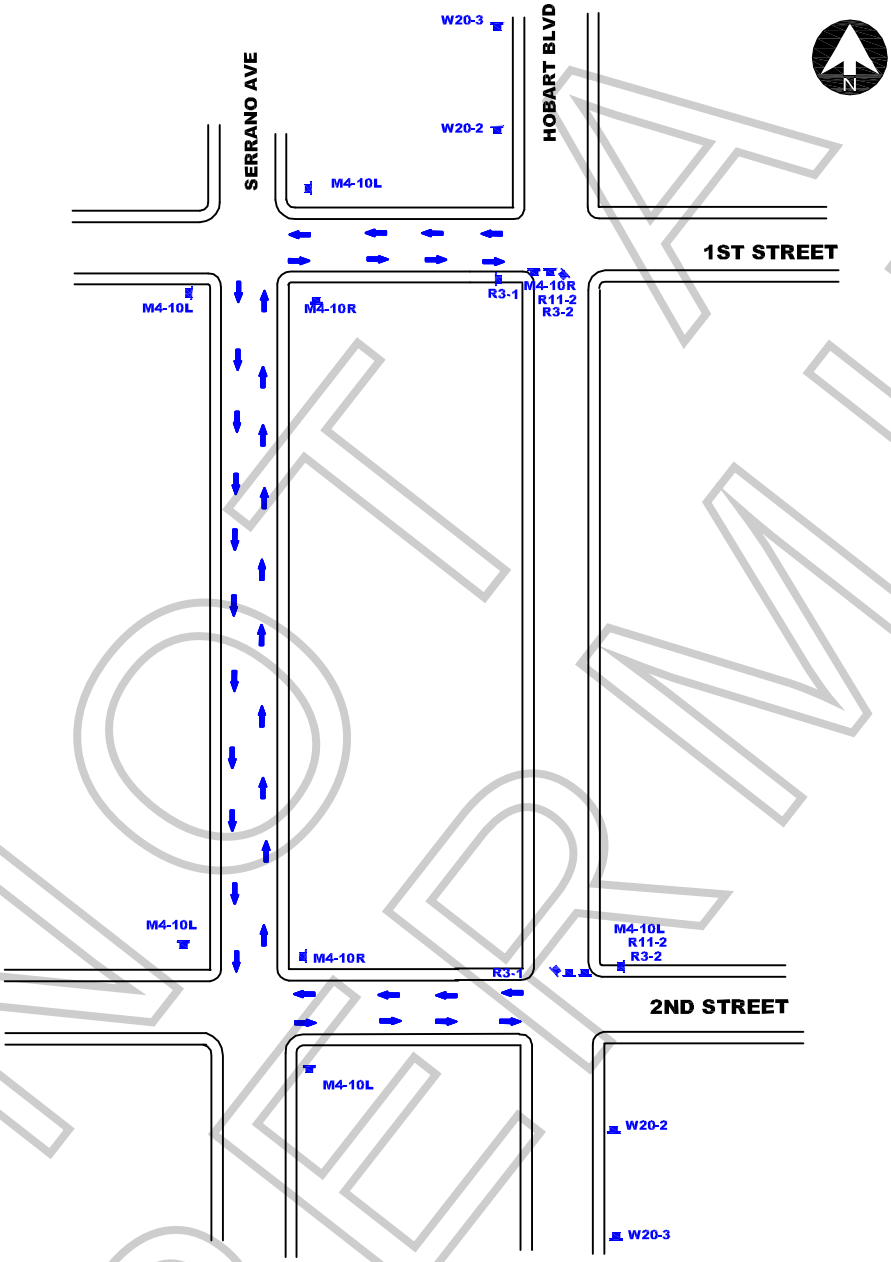

ALL TRAFFIC CONTROL WILL BE INSTALLED AND CONFORM TO THE MUTCD AND WATCH MINIMUM REQUIREMENTS

WORK ZONE TRAFFIC CONTROL PLAN GENERAL NOTES

1. DATE/TIME: 8-24-09 FROM 10:00 HOURS TO 18:00 HOURS.
2. ALL SIGNING, STRIPING, AND TRAFFIC CONTROL DEVICES SHALL CONFORM TO THE (CURRENT) STATE OF CALIFORNIA DEPARTMENT OF TRANSPORTATION (CALTRANS) STANDARD PLANS AND STANDARD SPECIFICATIONS, CALIFORNIA MUTCD, AND ANY ADDENDUMS THERETO, AND AS SHOWN ON THESE PLANS, SYMBOLS AND ABBREVIATIONS USED ARE SHOWN ON CALTRANS STANDARD PLANS A10A&B, A20A-D, AND A24A-E.
3. THERE WILL BE NO INTERFERENCE WITH TRAFFIC SIGNALS OR CROSSWALKS.
4. CONES WILL BE 28" MINIMUM HEIGHT AND HAVE REFLECTORIZED SLEEVES FOR NIGHT WORK.
5. POLICE WILL DIRECT TRAFFIC IF NECESSARY.

JCL BARRICADE COMPANY.
2334 E. EIGHTH ST., CA 90021
Ph: (213) 622-9775
Fax: (213) 622-9790
CA Lic # 805357
TRAFFIC PLAN DRAWN BY:
ISMAEL RODRIGUEZ

PROJECT LOCATION:
HOBART BLVD
1ST STREET TO 2ND STREET
CITY OF LOS ANGELES, CA

LOCATION CONTACT:
JESSE LORBER
OFFICE # 818.706.8022

REV#	DATE	REVISION DESCRIPTION

NOT A PERMIT

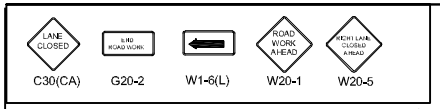

FILM LA
DANIEL ALVAREZ

WARNER BROS
"SOUTHLAND"

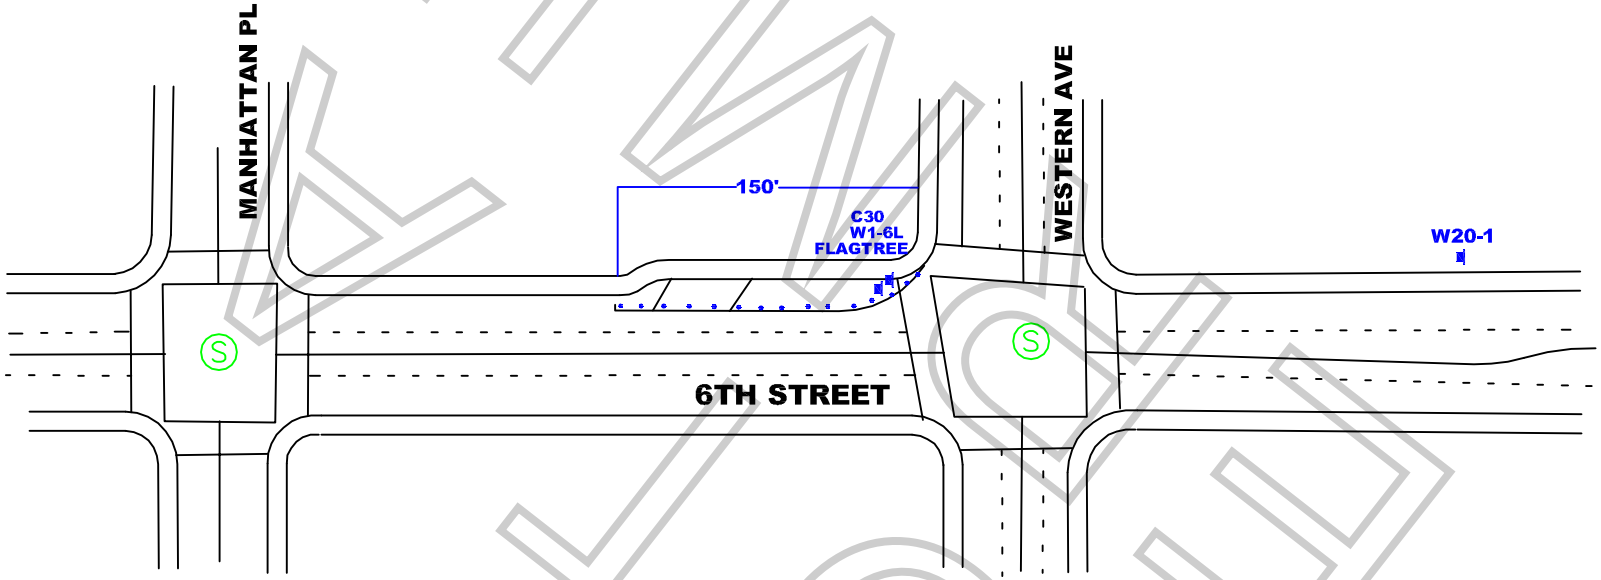

ALL TRAFFIC CONTROL WILL BE INSTALLED AND CONFORM TO THE MUTCD AND WATCH MINIMUM REQUIREMENTS

WORK ZONE TRAFFIC CONTROL PLAN GENERAL NOTES

1. DATE/TIME: 8-24-09 FROM 07:00 HOURS TO 21:00 HOURS .
2. ALL SIGNING, STRIPING, AND TRAFFIC CONTROL DEVICES SHALL CONFORM TO THE (CURRENT) STATE OF CALIFORNIA DEPARTMENT OF TRANSPORTATION (CALTRANS) STANDARD PLANS AND STANDARD SPECIFICATIONS, CALIFORNIA MUTCD, AND ANY ADDENDUMS THERETO, AND AS SHOWN ON THESE PLANS, SYMBOLS AND ABBREVIATIONS USED ARE SHOWN ON CALTRANS STANDARD PLANS A10A&B, A20A-D, AND A24A-E.
3. THERE WILL BE NO INTERFERENCE WITH TRAFFIC SIGNALS OR CROSSWALKS.
4. CONES WILL BE 28" MINIMUM HEIGHT AND HAVE REFLECTORIZED SLEEVES FOR NIGHT WORK.
5. POLICE WILL DIRECT TRAFFIC IF NECESSARY.

JCL BARRIDADE COMPANY,
2334 E. EIGHTH ST., CA 90021
Ph: (213) 622-9775 * Fax: (213) 622-9790
CA Lic # 805357
TRAFFIC PLAN DRAWN BY:
CHRISTEN MORRIS
Traffic control plan is drawn per MUTCD & 2006 Work Area Traffic Control Handbook

TRAFFIC CONTROL FOR:
WARNER BROS
"SOUTHLAND"

PROJECT LOCATION:
6TH ST
WESTERN WEST 150'
CITY OF LOS ANGELES, CA

LOCATION CONTACT:
JESSE LORBER
OFFICE #: 818.347.9929

Project	Sheet
Date 01/26/09	1 OF 1
Scale: N.T.S.	

Permit #E00019407

Permit #P00019407

FSO Required Due to Late Notification

UFSO
Spot Check X

Schools/Churches Filming or Production Activity Location Evaluation Report

Today's Date: 8-21-09

Name of Facility: Hoover St Elementary

Filming Location: 2726 Francis Ave 90005

Production Company Name: Warner Bros Pict. Film LA #

Date(s) of Filming or Production Activity: 8-24-09

Time(s) of Filming or Production Activity 0500 TO 2300 hrs

Approval of filming or production activity location(s) are contingent upon the area(s) meeting the following criteria:

A. A walk through inspection of all proposed filming or production activity areas is to be done a minimum of 48 (2 complete business days) hours in advance of the proposed filming or production activity date. This walk through inspection shall be done by a Schools and Churches Inspector. (LAMC 57.01.32)

1. A representative from both the school and the production company shall be present during such walk through inspection.

2. Walk through inspections shall identify the areas to be allowed filming or production activity without undue disruption to routine operations of the school.

B. Proper barriers shall be established to ensure separation of children and any filming equipment generators, apparatus or any production activity.

C. Filming or production activity shall be confined to areas remote from students or children (separate building, vacant wing, separate floors, etc.)

D. Exiting of students and film crews shall not be co-mingled. Exits designated for students shall be for their exclusive use, no exceptions.

E. Corridors, hallways, stairways, exits, exit door gates and fire protection equipment shall be maintained unobstructed at all times. (CCR. Title 19, Sec. 3.11. L.A.M.C. 57.33.1 57.33.07)

F. Storage is not allowed in hallways. All equipment not in use shall be stored in vacant rooms. Equipment on "stand by" in any corridor is prohibited. (CCR. Title 19, Sec. 3.11, L.A.M.C. 57.33.11)

G. Any time the school fire alarm is activated; all members of the film company shall participate in the evacuation. (L.A.M.C. 57.111.06)

NOT A PERMIT

Permit #P0001940

SCHOOLS FILMING OR PRODUCTION ACTIVITY LOCATION EVALUATION REPORT

Page 2

H. The overcrowding of any room is prohibited. Occupancy load requirements shall be based on the use of the room or area, and the Fire Safety Officer's judgment. (L.A.M.C. 57.33.04A)

I. The attaching of lights or other items to sprinkler piping is prohibited. The blocking or covering of any sprinkler head is also prohibited. (L.A.M.C. 57.138.09)

J. Cables shall be matted, flown or positioned so as not to obstruct any exit passageway. (L.A.M.C. 57.33.11)

K. Smoking is prohibited at any time while on school grounds or inside any school building (L.A.M.C. 57.111.09)

L. Fire Department access shall be maintained into the school building, yards, sprinkler inlets, sprinkler shutoffs, and hydrants. The Fire Safety Officer shall arrive at the location early to ensure filming or production activity trucks are parked properly, normally as close as possible to the filming or production activity area. (L.A.M.C. 57.111.07, 57.138.04)

M. Production activity shall include but not be limited to; filming, use as base camp or parking, load-in, or strike.

The above list does not cover all code sections that would be applicable to schools, and does not abrogate the authority or responsibility of the uniform fire safety officer assigned to all schools filming locations or production activity areas.

Brief description of approved locations(s):

~~FSO required due to late notification and not being able to conduct a film rez # three for base camp.~~

Base Camp For 40 Parking Lots, Parking, Legal
& Lifts - Front and 2nd Floor in Class Rm &
Walkways. Open to Staff in Front of
School to be used as Temporary Restroom.

I agree to the above conditions and accept the responsibility of ensuring that all safety requirements are adhere to.

NOTE: *Any alterations, modifications and or changes in said conditions, are subject to Safety Officer's approval.*

Location Manager: [signature] **Date:** 8/21/09 **Phone:** (818) 404-2859

School/Church Representative: [signature] **Date:** _____ **Phone:** ( )

Fire Inspector: [signature] **Approved:** X **Denied** _____

L.A.F.D. School and Churches Unit: Metro (213) 978-3660 Valley (818) 374-1110

NOT A PERMIT

Permit #F00019407

FSO Required Due to Late Notification

UFSO
Spot Check X

Schools/Churches Filming or Production Activity Location Evaluation Report

Today's Date: 8-21-09

Name of Facility: Lincoln HS

Filming Location: 3501 N. Broadway 90031

Production Company Name: Warner Brothers TV Film LA #

Date(s) of Filming or Production Activity: 8-25

Time(s) of Filming or Production Activity: 0600 TIL 1200

Approval of filming or production activity location(s) are contingent upon the area(s) meeting the following criteria:

A. A walk through inspection of all proposed filming or production activity areas is to be done a minimum of 48 (2 complete business days) hours in advance of the proposed filming or production activity date. This walk through inspection shall be done by a Schools and Churches Inspector. (LAMC 57.01.32)

1. A representative from both the school and the production company shall be present during such walk through inspection.
2. Walk through inspections shall identify the areas to be allowed filming or production activity without undue disruption to routine operations of the school.

B. Proper barriers shall be established to ensure separation of children and any filming equipment generators, apparatus or any production activity.

C. Filming or production activity shall be confined to areas remote from students or children (separate building, vacant wing, separate floors, etc.)

D. Exiting of students and film crews shall not be co-mingled. Exits designated for students shall be for their exclusive use, no exceptions.

E. Corridors, hallways, stairways, exits, exit door gates and fire protection equipment shall be maintained unobstructed at all times. (CCR Title 19, Sec. 3.11. L.A.M.C. 57.33.11, 57.33.07)

F. Storage is not allowed in hallways. All equipment not in use shall be stored in vacant rooms. Equipment on "stand by" in any corridor is prohibited. (CCR, Title 19, Sec. 3.11, L.A.M.C. 57.33.11)

G. Any time the school fire alarm is activated; all members of the film company shall participate in the evacuation. (L.A.M.C. 57.111.06)

NOT A PERMIT

Permit #F00019407

SCHOOLS FILMING OR PRODUCTION ACTIVITY LOCATION EVALUATION REPORT
Page 2

H. The overcrowding of any room is prohibited. Occupancy load requirements shall be based on the use of the room or area, and the Fire Safety Officer's judgment. (L.A.M.C. 57.33.04A)

I. The attaching of lights or other items to sprinkler piping is prohibited. The blocking or covering of any sprinkler head is also prohibited. (L.A.M.C. 57.138.09)

J. Cables shall be matted, flown or positioned so as not to obstruct any exit passageway. (L.A.M.C. 57.33.11)

K. Smoking is prohibited at any time while on school grounds or inside any school building (L.A.M.C. 57.111.09)

L. Fire Department access shall be maintained into the school buildings, yards, sprinkler inlets, sprinkler shutoffs, and hydrants. The Fire Safety Officer shall arrive at the location early to ensure filming or production activity trucks are parked properly, normally as close as possible to the filming or production activity area. (L.A.M.C. 57.111.07, 57.138.04)

M. Production activity shall include but not be limited to; filming, use as base camp or parking, load-in, or strike.

The above list does not cover all code sections that would be applicable to schools, and does not abrogate the authority or responsibility of the uniform fire safety officer assigned to all schools filming locations or production activity areas.

Brief description of approved locations(s):

Exterior Driveway Front of School
School is closed to the Public

I agree to the above conditions and accept the responsibility of ensuring that all safety requirements are adhere to.

NOTE: *Any alterations, modifications and or changes in said conditions, are subject to Safety Officer's approval.*

Location Manager: [signature] **Date:** 8/21/09 **Phone:** (818) 404-2859

School/Church Representative: [signature] **Date:** **Phone:** ( )

Fire Inspector: [signature] **Approved:** X **Denied**

L.A.F.D. School and Churches Unit: Metro (213) 978-3660 Valley (818) 374-1110

NOT A PERMIT

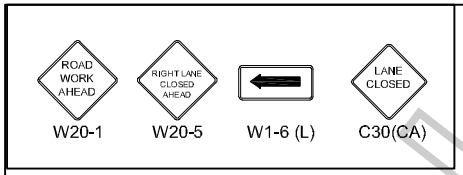

FILM L.A.:
DANIEL ALVAREZ

WARNER BROS.
"SOUTHLAND"

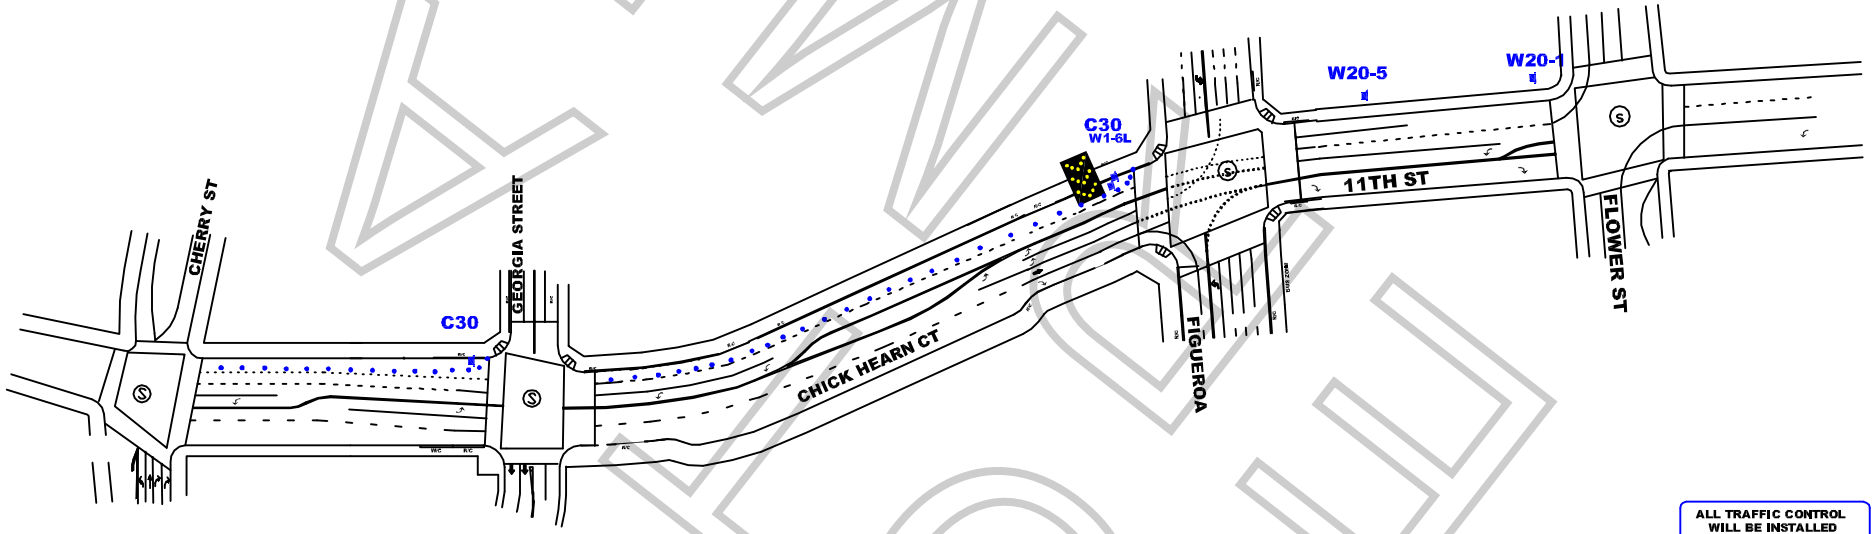

ALL TRAFFIC CONTROL WILL BE INSTALLED AND CONFORM TO THE MUTCD AND WATCH MINIMUM REQUIREMENTS

WORK ZONE TRAFFIC CONTROL PLAN GENERAL NOTES

1. DATE/TIME: 8-25-09 FROM 12:00 HOURS TO 22:00 HOURS.
2. ALL SIGNING, STRIPING, AND TRAFFIC CONTROL DEVICES SHALL CONFORM TO THE (CURRENT) STATE OF CALIFORNIA DEPARTMENT OF TRANSPORTATION (CALTRANS) STANDARD PLANS AND STANDARD SPECIFICATIONS, CALIFORNIA MUTCD, AND ANY ADDENDUMS THERETO, AND AS SHOWN ON THESE PLANS, SYMBOLS AND ABBREVIATIONS USED ARE SHOWN ON CALTRANS STANDARD PLANS A10A&B, A20A-D, AND A24A-E.
3. THERE WILL BE NO INTERFERENCE WITH TRAFFIC SIGNALS OR CROSSWALKS.
4. CONES WILL BE 28" MINIMUM HEIGHT AND HAVE REFLECTORIZED SLEEVES FOR NIGHT WORK.
5. POLICE WILL DIRECT TRAFFIC IF NECESSARY.

JCL BARRIDADE COMPANY,
2334 E. EIGHTH ST., CA 90021
Ph: (213) 622-9775 * Fax: (213) 622-9790
CA Lic # 805357
TRAFFIC PLAN DRAWN BY:
ISMAEL RODRIGUEZ
Traffic control plan is drawn per MUTCD & 2006 Work Area Traffic Control Handbook

TRAFFIC CONTROL FOR:	PROJECT LOCATION:	LOCATION CONTACT:
WARNER BROS. "SOUTHLAND"	CHICKHEARN FIGUEROA & CHERRY CITY OF LOS ANGELES, CA	JESSE LORBER OFFICE # 818.706.8022

REV#	DATE	REVISION DESCRIPTION

Permit #F00019407

FINAL

Permit #F00019407

ROAD WORK AHEAD	RAMP CLOSED AHEAD		LANE CLOSED	RAMP CLOSED
W20-1	W20-3	W1-6 (L)	C30(CA)	R11-2

TRAFFIC CONTROL FOR:
WARNER BROS
"SOUTHLAND"

FILM L.A.:
DANIEL ALVAREZ

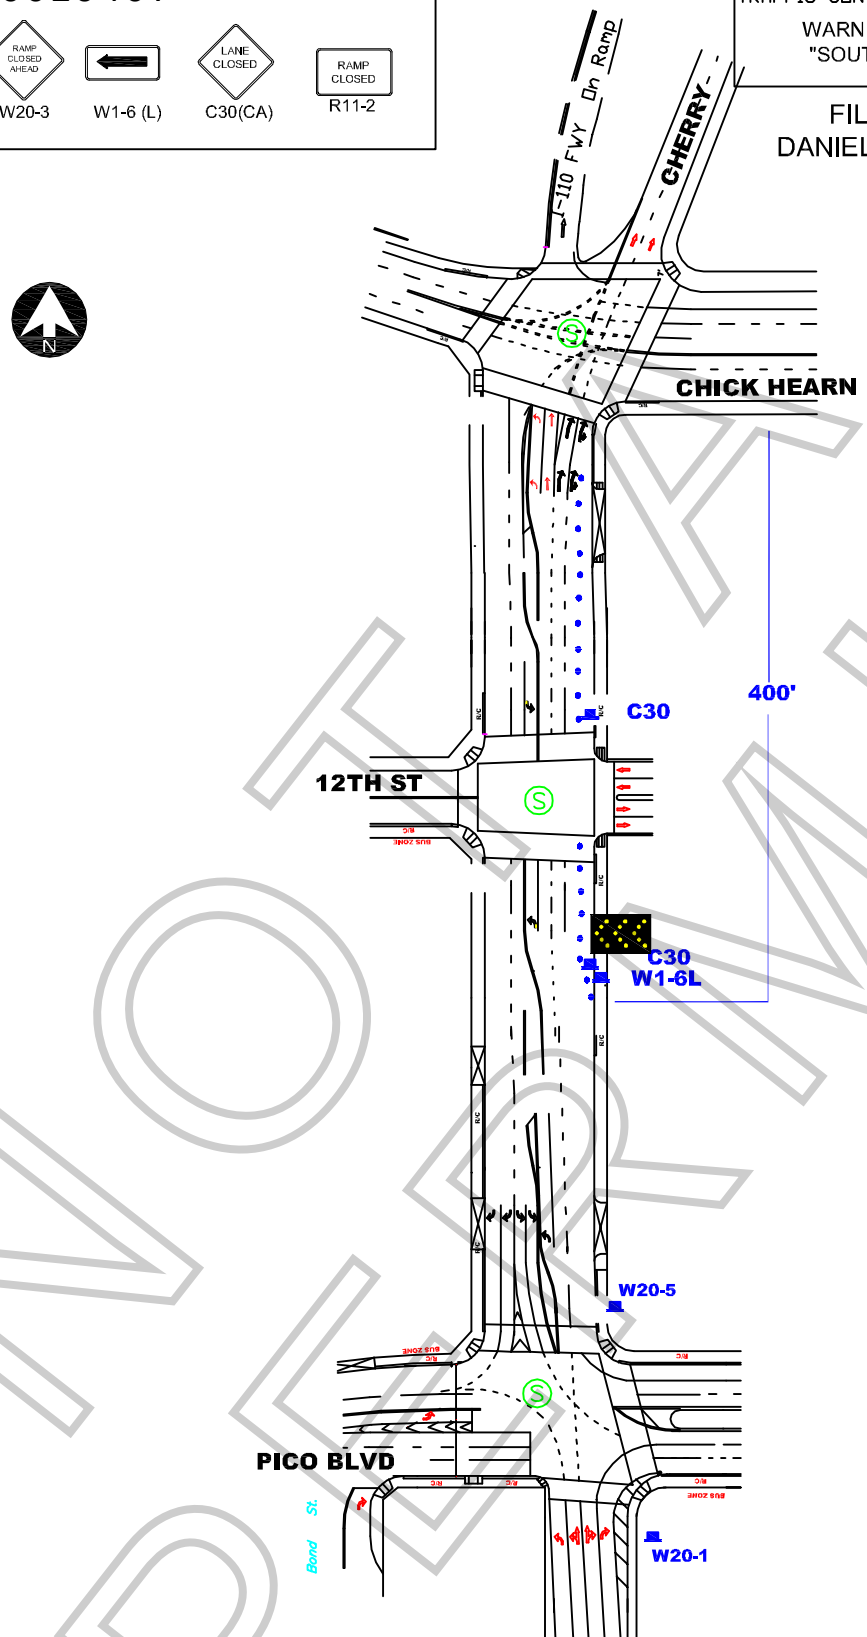

ALL TRAFFIC CONTROL WILL BE INSTALLED AND CONFORM TO THE MUTCD AND WATCH MINIMUM REQUIREMENTS

NOT A PERMIT

WORK ZONE TRAFFIC CONTROL PLAN GENERAL NOTES

1. DATE/TIME: 8-25-09 FROM 12:00 HOURS TO 22:00 HOURS.
2. ALL SIGNING, STRIPING, AND TRAFFIC CONTROL DEVICES SHALL CONFORM TO THE (CURRENT) STATE OF CALIFORNIA DEPARTMENT OF TRANSPORTATION (CALTRANS) STANDARD PLANS AND STANDARD SPECIFICATIONS, CALIFORNIA MUTCD, AND ANY ADDENDUMS THERETO, AND AS SHOWN ON THESE PLANS, SYMBOLS AND ABBREVIATIONS USED ARE SHOWN ON CALTRANS STANDARD PLANS A10A&B, A20A-D, AND A24A-E.
3. THERE WILL BE NO INTERFERENCE WITH TRAFFIC SIGNALS OR CROSSWALKS.
4. CONES WILL BE 28" MINIMUM HEIGHT AND HAVE REFLECTORIZED SLEEVES FOR NIGHT WORK.
5. POLICE WILL DIRECT TRAFFIC IF NECESSARY.

JCL BARRICADE COMPANY.
2334 E. EIGHTH ST., CA 90021
Ph: (213) 622-9775
Fax: (213) 622-9790
CA Lic # 805357
TRAFFIC PLAN DRAWN BY:
ISMAEL RODRIGUEZ

PROJECT LOCATION:
CHERRY STREET
FROM CHICK HEARN SOUTH 400'
CITY OF LOS ANGELES, CA

LOCATION CONTACT:
JESSE LORBER
OFFICE # 818.706.8022

REV#	DATE	REVISION DESCRIPTION

SPECIAL FILMING CONDITIONS
RESIDENTIAL/COMMERCIAL AREAS OF
DOWNTOWN METROPOLITAN LOS ANGELES

The Special Filming Conditions described below will be included in the terms and conditions of permits issued for filming in this area and are in addition to the standard terms and conditions applicable to filming permits generally. While these Special Filming Conditions will be included as terms if a permit for filming in this area is issued, they are not intended to, and do not, establish the criteria or standards for determining whether or not a particular permit (or permits) will be issued for this area. The decision whether or not a particular permit (or permits) will be issued is vested in the discretion of the appropriate City or County department or their designees (including FilmL.A., Inc.), to be exercised consistent with public health, safety and general welfare, and applicable land-use ordinances.

The Downtown Los Angeles Central Business District is occupied by commercial/industrial businesses, as well as residential properties. There are also many popular hotels in the downtown area frequented by visitors taking advantage of our city's cultural, historical and recreational venues.

In order to better balance the concerns of business/commerce and provide for the residential aspects of this area of Los Angeles, FilmL.A. has developed the following Special Filming Conditions. Your cooperation in adhering to the Conditions will ensure the industry's continued access to these vitally important filming sites.

NOTE: THE FOLLOWING SPECIAL FILMING CONDITIONS DO NOT APPLY TO THOSE AREAS ZONED AS "LIGHT MANUFACTURING/PARKING" OR "HEAVY MANUFACTURING".

- **All filming activities (including parking of production equipment, cast/crew parking, catering, and preparation/strike) within 200 feet of any residential building (including hotels) are not permitted between the hours of 10 p.m. and 7 a.m. unless first approved by FilmL.A.** through the approved Filming Survey procedure and indicated on the permit.

- **Low level helicopter activity within ½ of a mile of residential buildings and taking place between the hours of 10:00 p.m. and 7:00 a.m. will not be allowed.**

- **All low-flying helicopter work in the vicinity of buildings, especially residential structures, requires the Federal Aviation Administration (FAA) reviewed and accepted plan of activities also to be filed with FilmL.A.**

- **Notification of the representatives of residents, merchants and businesses within 500 feet of all filming activities should be done 48 hours in advance of filming or substantial prep work, time permitting.** Additional notification beyond a distance of 500 feet may be required for permits requesting extraordinary filming activities, to be determined by FilmL.A.

- **Due to the congestion from normal commuter traffic, Intermittent Traffic Control (ITC) is generally not permitted on weekdays between the hours of 7:00 a.m. - 9:00 a.m. and 3:00 p.m. - 7:00 p.m.**

- **Production companies are required to completely remove all trash, food, cardboard boxes, etc.** from the general vicinity at the end of each filming day. Food should **NOT** be given directly to the homeless persons in the area; if a production company wishes to donate food, it

FilmL.A. Inc. NOT A PERMIT

should be delivered to missions or groups in the area which are designated and sanctioned to distribute food and other supplies to the homeless. Production companies will be held responsible for the actions of catering companies contracted to provide food for cast and crew.

- **All of the Special Conditions referenced herein apply to filming in or near the 2nd and 3rd Street tunnels.** All filming activities within the tunnels between the hours of 10:00 p.m. and 7:00 a.m. must be contained to areas at least 100 feet from tunnel openings, unless signature approval is obtained from affected residential buildings near the tunnel entrances, and indicated on the permit. The activities may not be audible beyond tunnel openings, and lighting may not illuminate or affect any nearby buildings.

In addition to the conditions referenced above, production companies must adhere to the following conditions when filming on Lower Grand Avenue between General Thaddeus Kosciusko (GTK) Way and 4th Street:

- **The walls of Lower Grand Avenue are private property** and may not be dressed, painted, or used in any way unless permission is granted by the representative of the affected property. The following are the names and phone numbers of the most affected building representatives:

o Museum of Contemporary Art (MOCA)	Cari Stafford	213.621.2766
o One California Plaza, (Maguire Properties)	Natalie Park	213.687.2284
o Two California Plaza, (Maguire Properties)	Natalie Park	213.687.2284
o Wells Fargo Center (Maguire Properties)	Holly Mattan	213.253.4297
o Omni Hotel	Dan Pietrowski	213.617.3300
o Museum Tower & Grande Promenade	Aaron Bazile	213.229.9777
o Angelus Plaza	Joan Marke	213.623.4352

- **Blocking of loading docks or parking garage entrances and exits is strictly prohibited.**

- **No special effects, including smoke, steam or fog may occur on Lower Grand Avenue** without first obtaining clearance from the appropriate building contacts and maintenance engineers. Contact must be made at least **48 hours prior** to the proposed effect(s) unless appropriate, prior notifications to designated property management representatives have been made.

- **Generators may not be placed on the enclosed portion of Lower Grand Avenue. Suggested areas for generator placement are:**

1. the curb lane of 4th Street at least 200 ft east of Lower Grand Avenue;
2. the curb lane of 4th Street west of Lower Grand Avenue beyond the left turn lane; or
3. the center of Lower Grand Avenue directly under the openings to Upper Grand Avenue.

- **Companies must obtain property contact approval prior to covering or removing any building signage** and must replace removed/covered signs with temporary signage similar to the originals. If directional or street signage is removed, the production company must provide **complete directional signage** in the surrounding area, with emphasis on alternate parking entrances and exits. **Street signs may only be removed with FilmL.A. approval.**

- **Any filming activities requested and approved with less than 48-hour notification may not interfere with other ongoing activities in the area.**

NOT A FILMING PERMIT